WALL TYPES

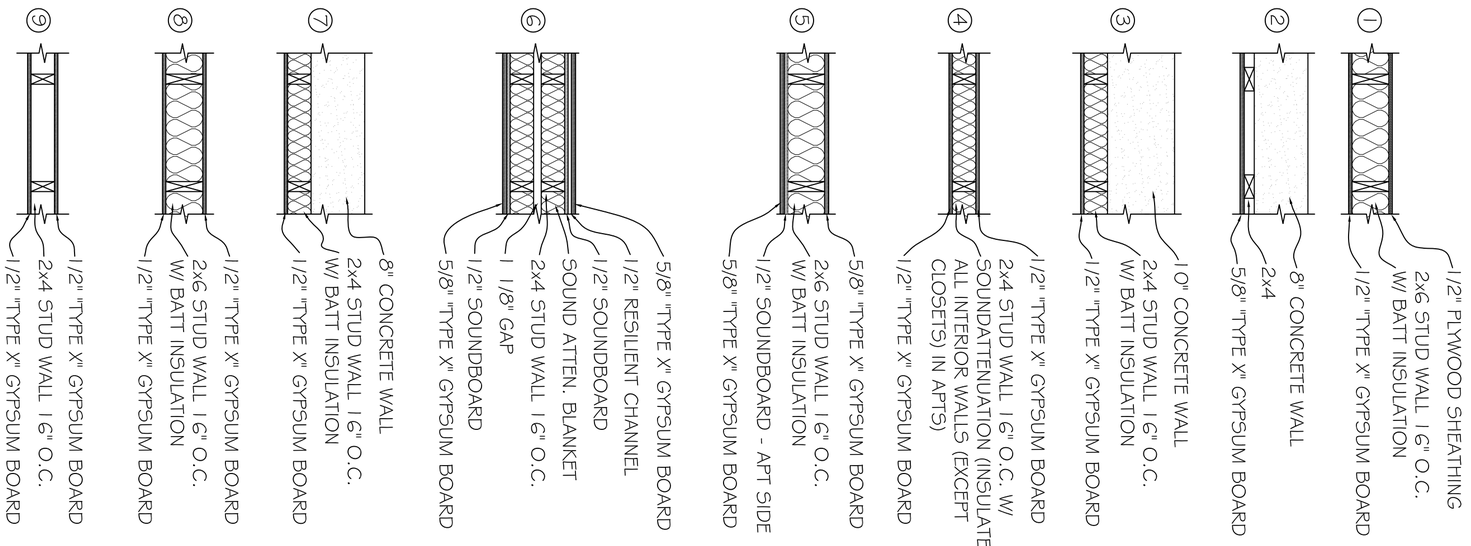

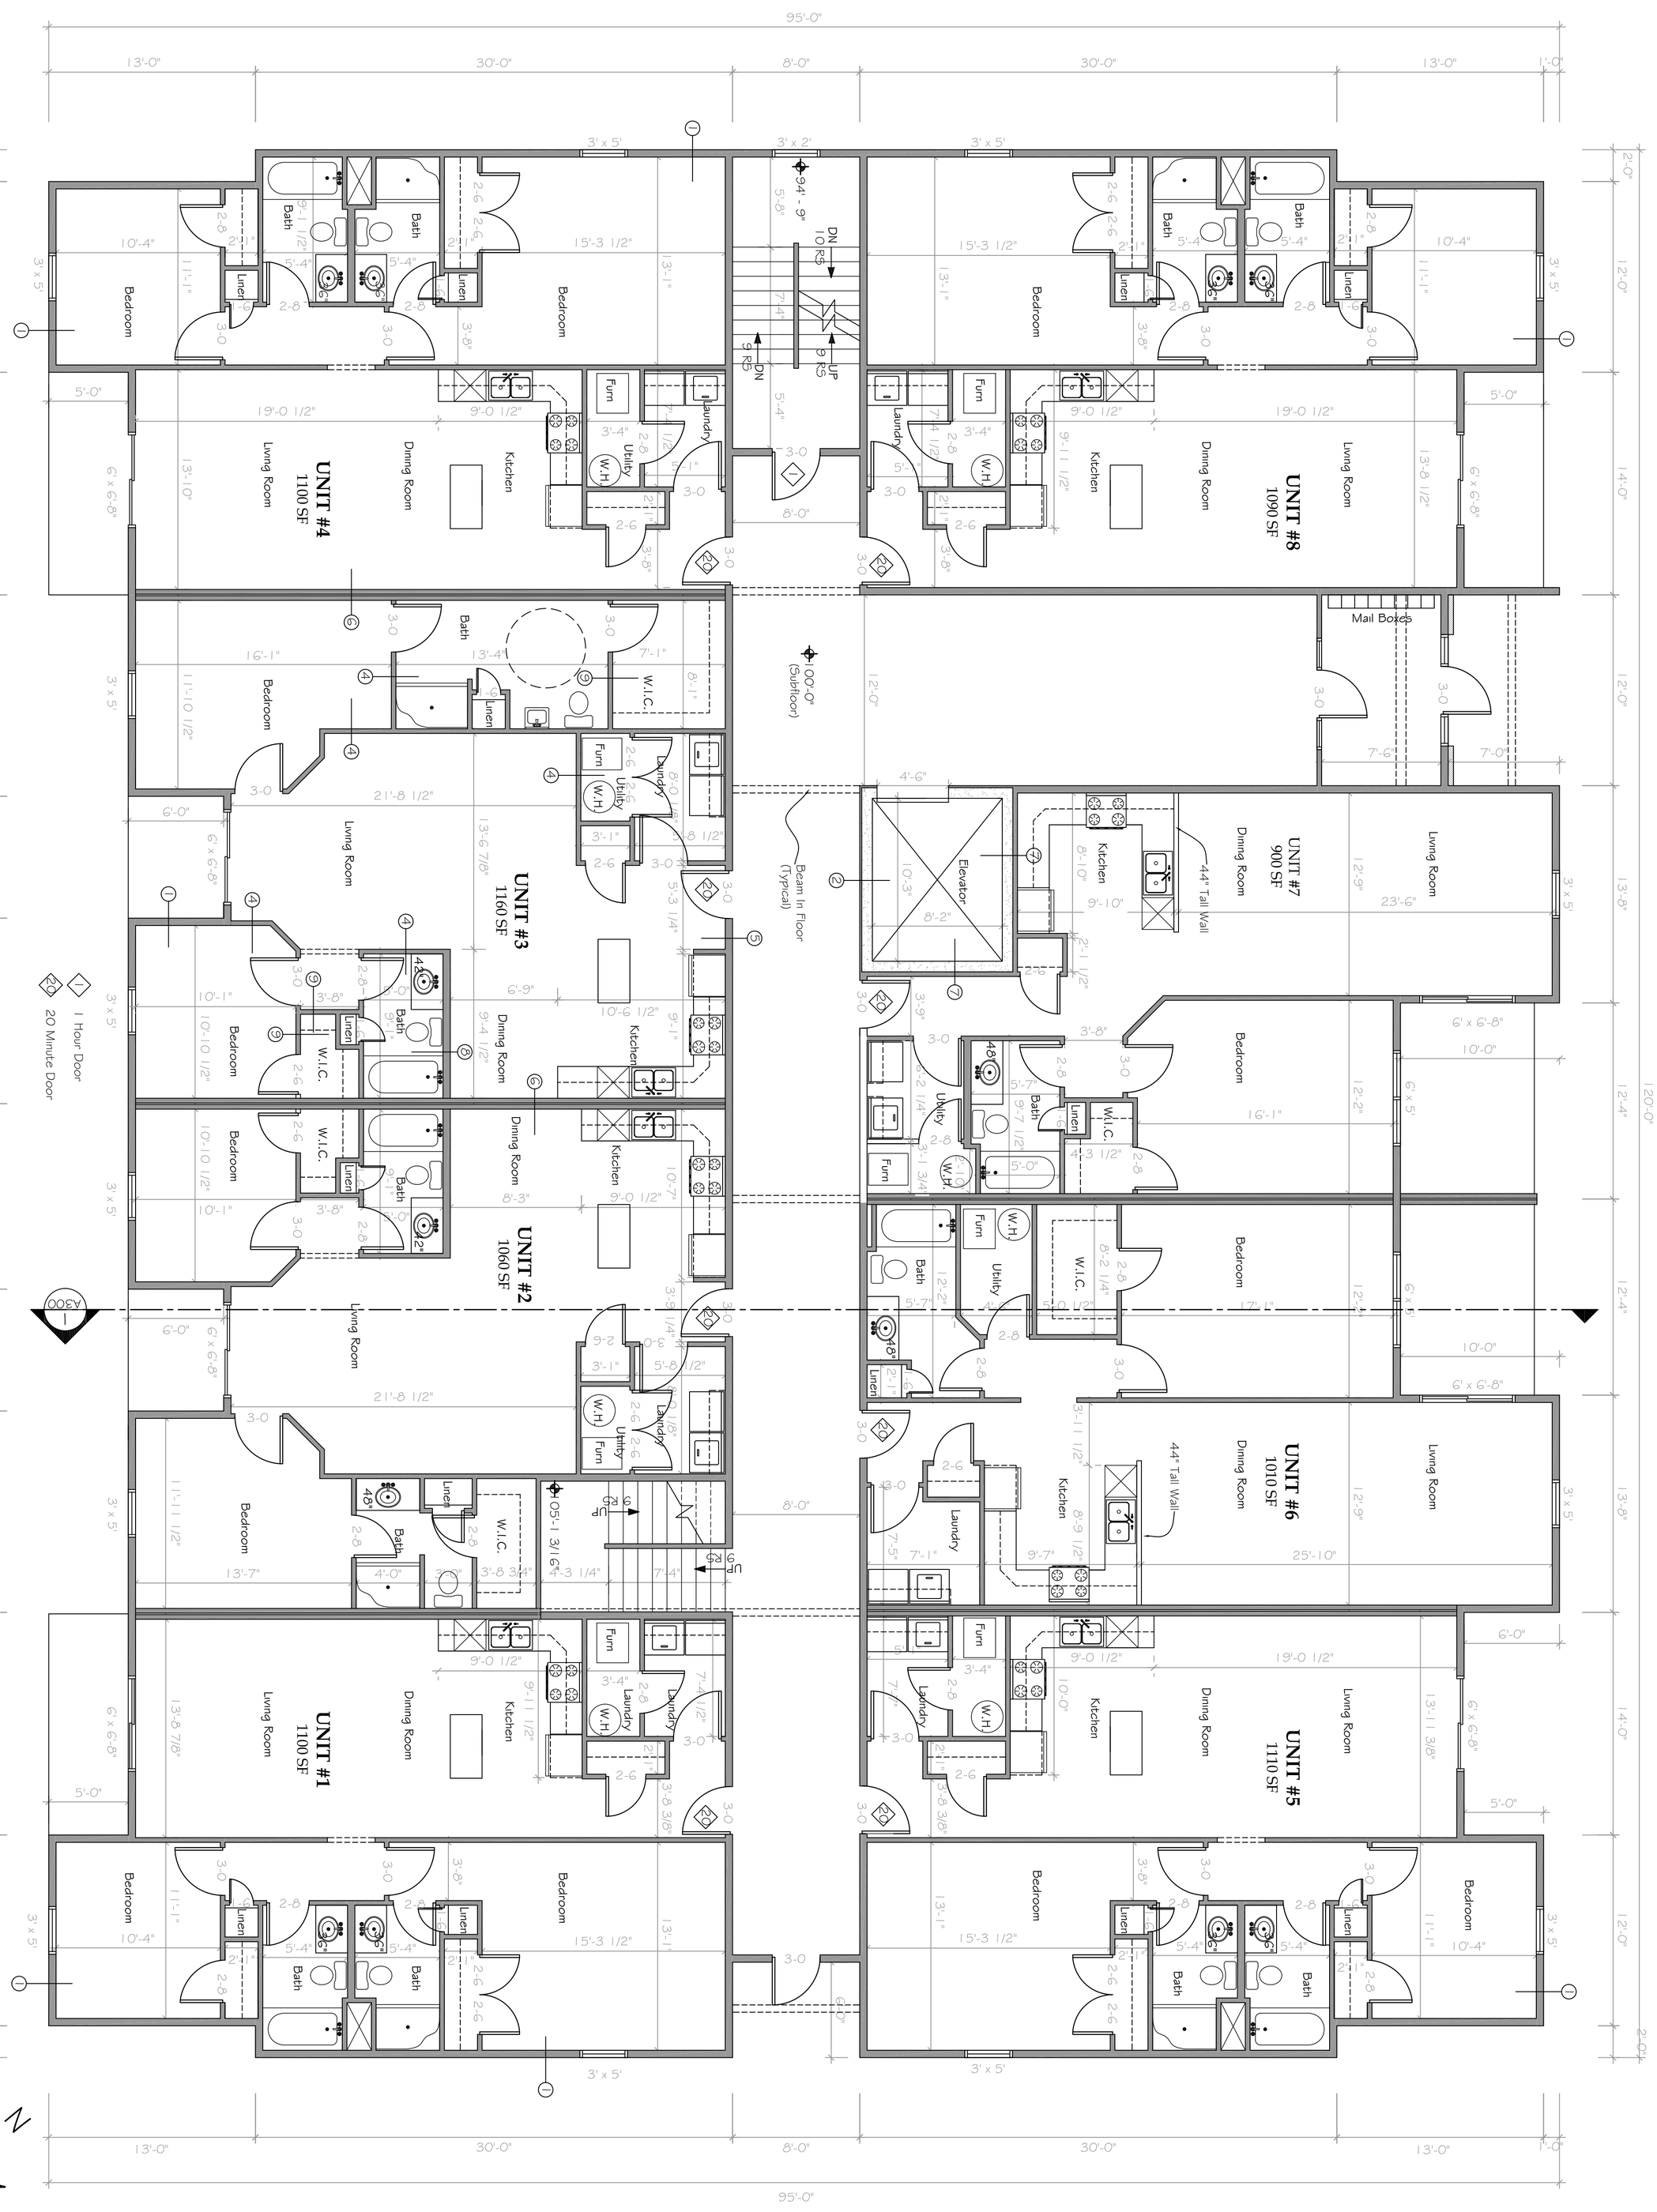

Main Level Floor Plan
Scale = 3/16" = 1'-0"

* Dimensions are to studs and outside plywood sheathing.

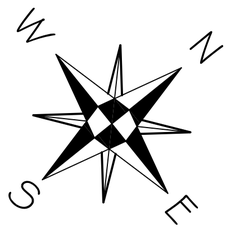

A101

Main Level Floor Plan
Grand Manor Apartments
Pierre, South Dakota

Project #:
Date: 1/16/09
Drawn By: R.V.D.

CIAVARELLA DESIGN

322 East 1st Ave
Mitchell, SD 57301
Ph: 605-996-3735
www.ciavarelladesign.com

THESE DRAWINGS ARE A COPYRIGHT 2009 DOCUMENT, THESE DRAWINGS SHALL NOT BE REPRODUCED, COPIED OR USED IN ANY OTHER WAY WITHOUT WRITTEN PERMISSION OF CIAVARELLA DESIGN, INC.